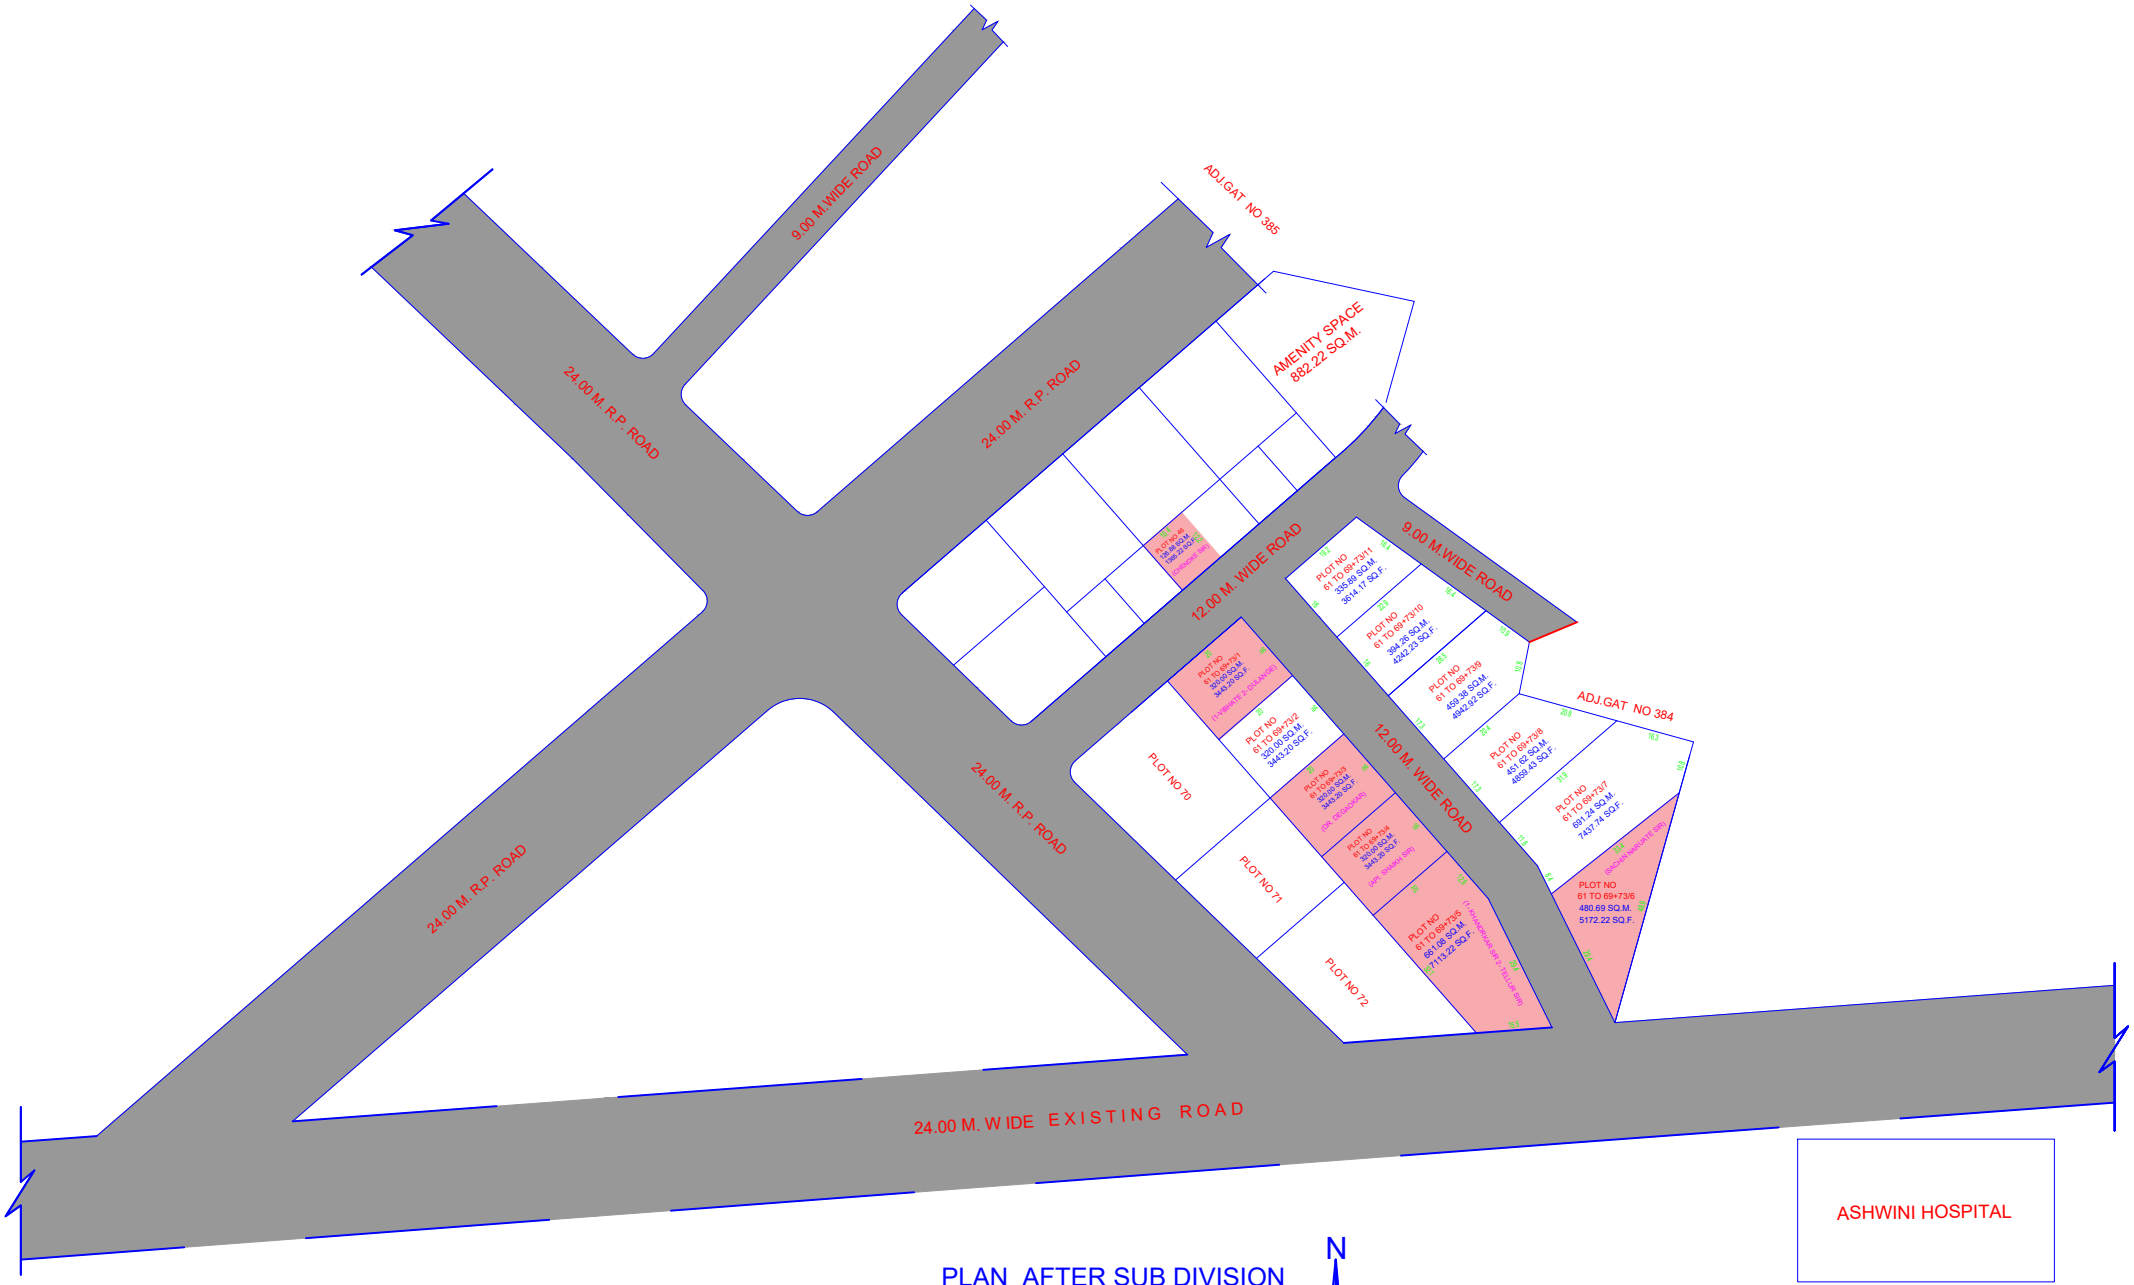

PLAN AFTER SUB DIVISION

SCALE- 1:500